


S:\305\65867-Old_Ridge\002-305-Farley-Huff\DWG\Sheet\CUP\65867-CUP-9-FENC.dwg | Plotted on 12/22/2025 10:04 AM | by Ryan Voss

SOLAR PANEL EXAMPLES

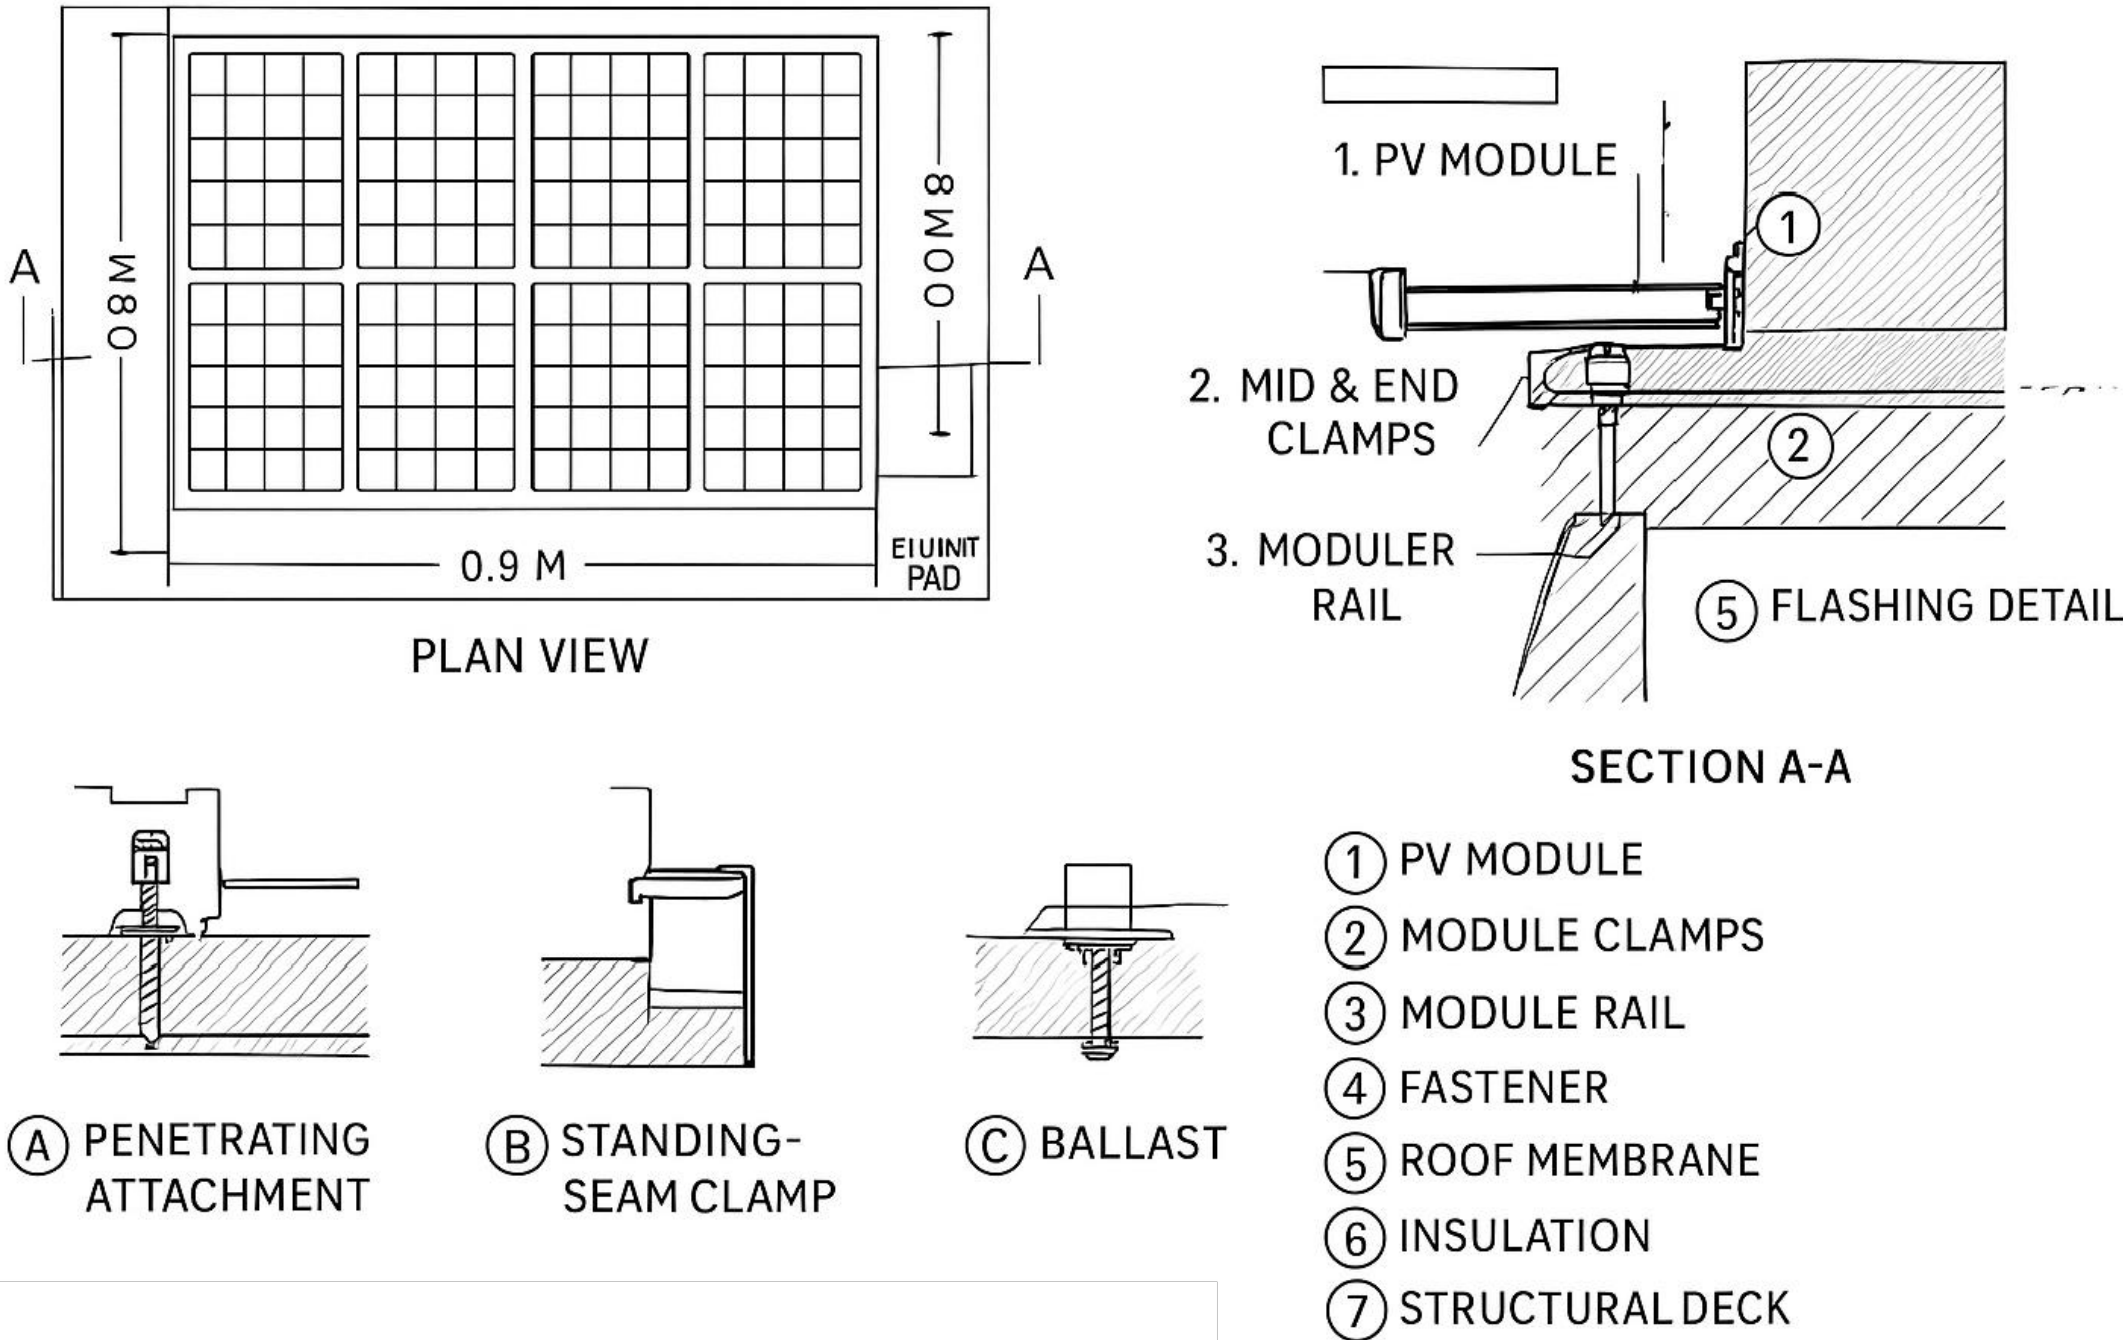

ROOF MOUNTED PV ARRAY — TYPICAL DETAIL



ARCHITECTURAL REPRESENTATION NOTE:
THE INCLUDED RENDERINGS AND DETAILS ARE CONCEPTUAL IN NATURE AND ARE PROVIDED FOR ILLUSTRATIVE PURPOSES ONLY. THESE IMAGES ARE INTENDED TO CONVEY THE GENERAL CHARACTER, MASSING, AND ARCHITECTURAL STYLE OF THE PROPOSED DEVELOPMENT. FINAL SOLAR PANEL DESIGN AND MATERIALS WILL BE REFINED DURING THE DETAILED SITE PLAN PROCESS AND WILL COMPLY WITH ALL APPLICABLE ZONING ORDINANCE REQUIREMENTS, PROFFERED CONDITIONS (IF ANY), AND DESIGN GUIDELINES IN EFFECT AT THAT TIME.

OLD RIDGE ROAD COMMERCIAL/ LIGHT-INDUSTRIAL PROJECT OLD RIDGE RD, ASHLAND, VA23005 BEAVERDAM	
SOLAR PANEL EXHIBIT	
FARLEY/HUFF SITE	HANOVER COUNTY
DATE: DECEMBER 19, 2025	SCALE: AS SHOWN
DRAWING 13 OF 14	PROJECT: 65867